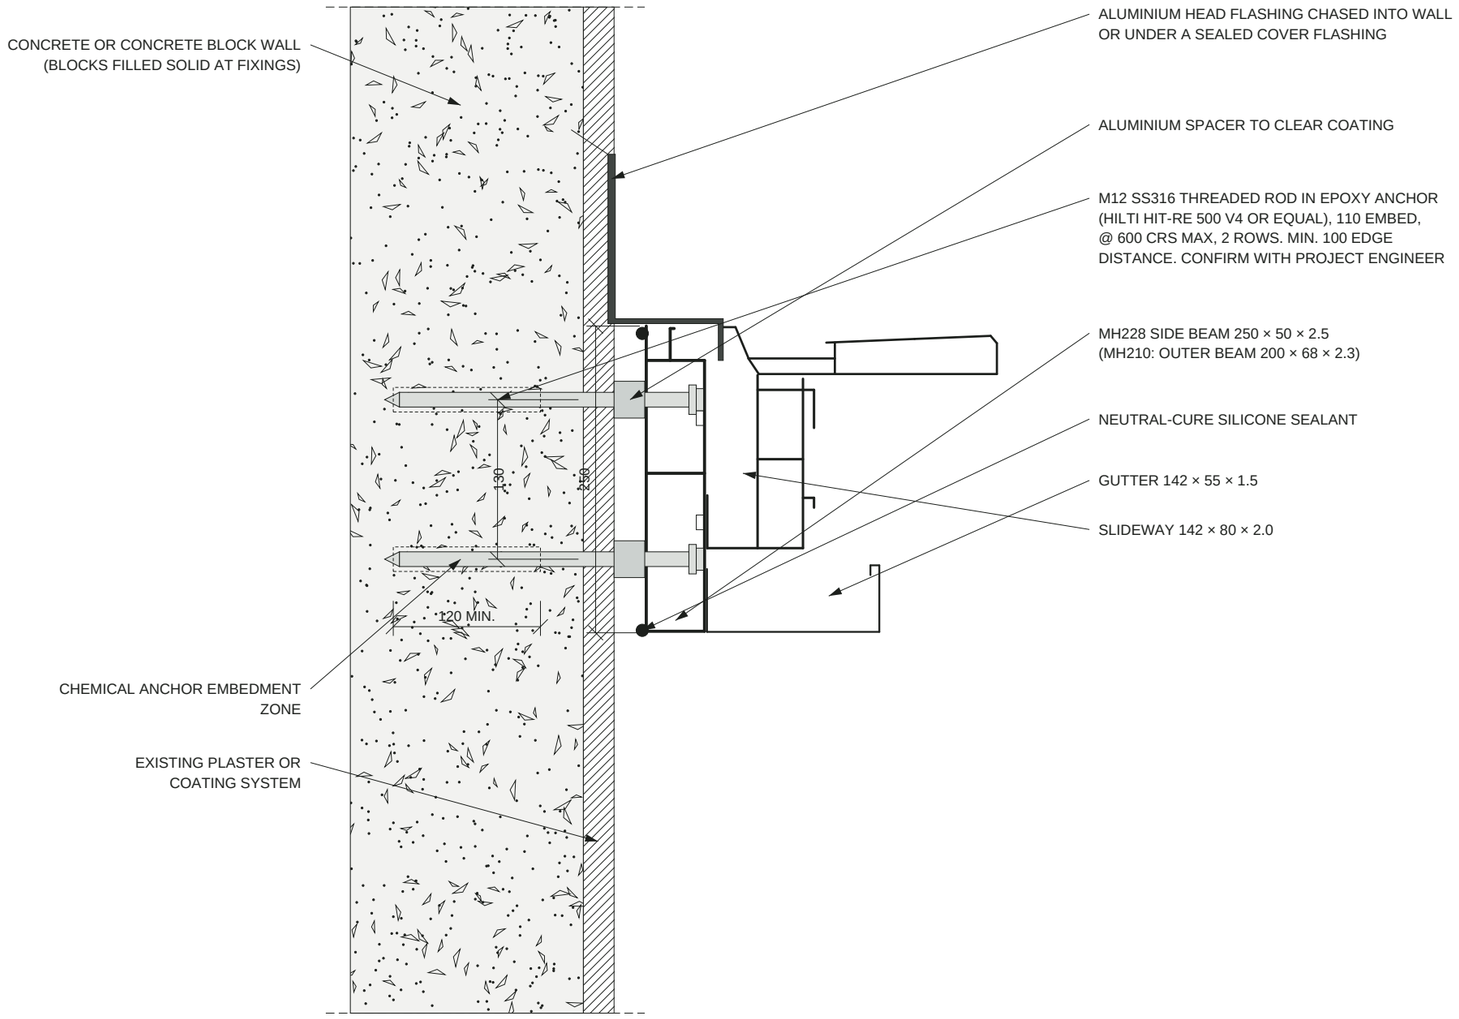


1 **SECTION AT WALL**
1:5

NOTES

1. Do not fix to brick veneer. Veneer is not structural. Fix through to the framing behind with engineer-designed spacers, or support the beam on posts at the wall line.
2. Concrete block walls: fix only into grout-filled cores. Fill cores at fixing points if required.
3. Anchor edge distances, embedment and spacing to the anchor manufacturer's data and engineer's design.
4. Fixings at max. 600 mm centres along the beam and within 150 mm of each end, unless the engineer specifies otherwise.
5. Stainless steel grade 316 within 500 m of the sea, otherwise 304 minimum (NZBC B2).
6. Read with MH-TD-01/02 general arrangement.

MOTE
HOME

Louvre roofs, designed and installed

MOTE Home Ltd
171 Glover Road, Hāwera 4610
021 113 5983
hello@motehome.co.nz
motehome.co.nz

WALL FIXING: CONCRETE OR BLOCK WALL

TYPICAL DETAIL. NOT FOR CONSTRUCTION WITHOUT SITE-SPECIFIC ENGINEERING.

Fixings, footings and wind design to be confirmed by a Chartered Professional Engineer for each project.

DWG NO	**MH-TD-04**
SCALE	1:5 @ A3
DATE	13/11/2026

REV

A

Issued for information

© MOTE Home Ltd