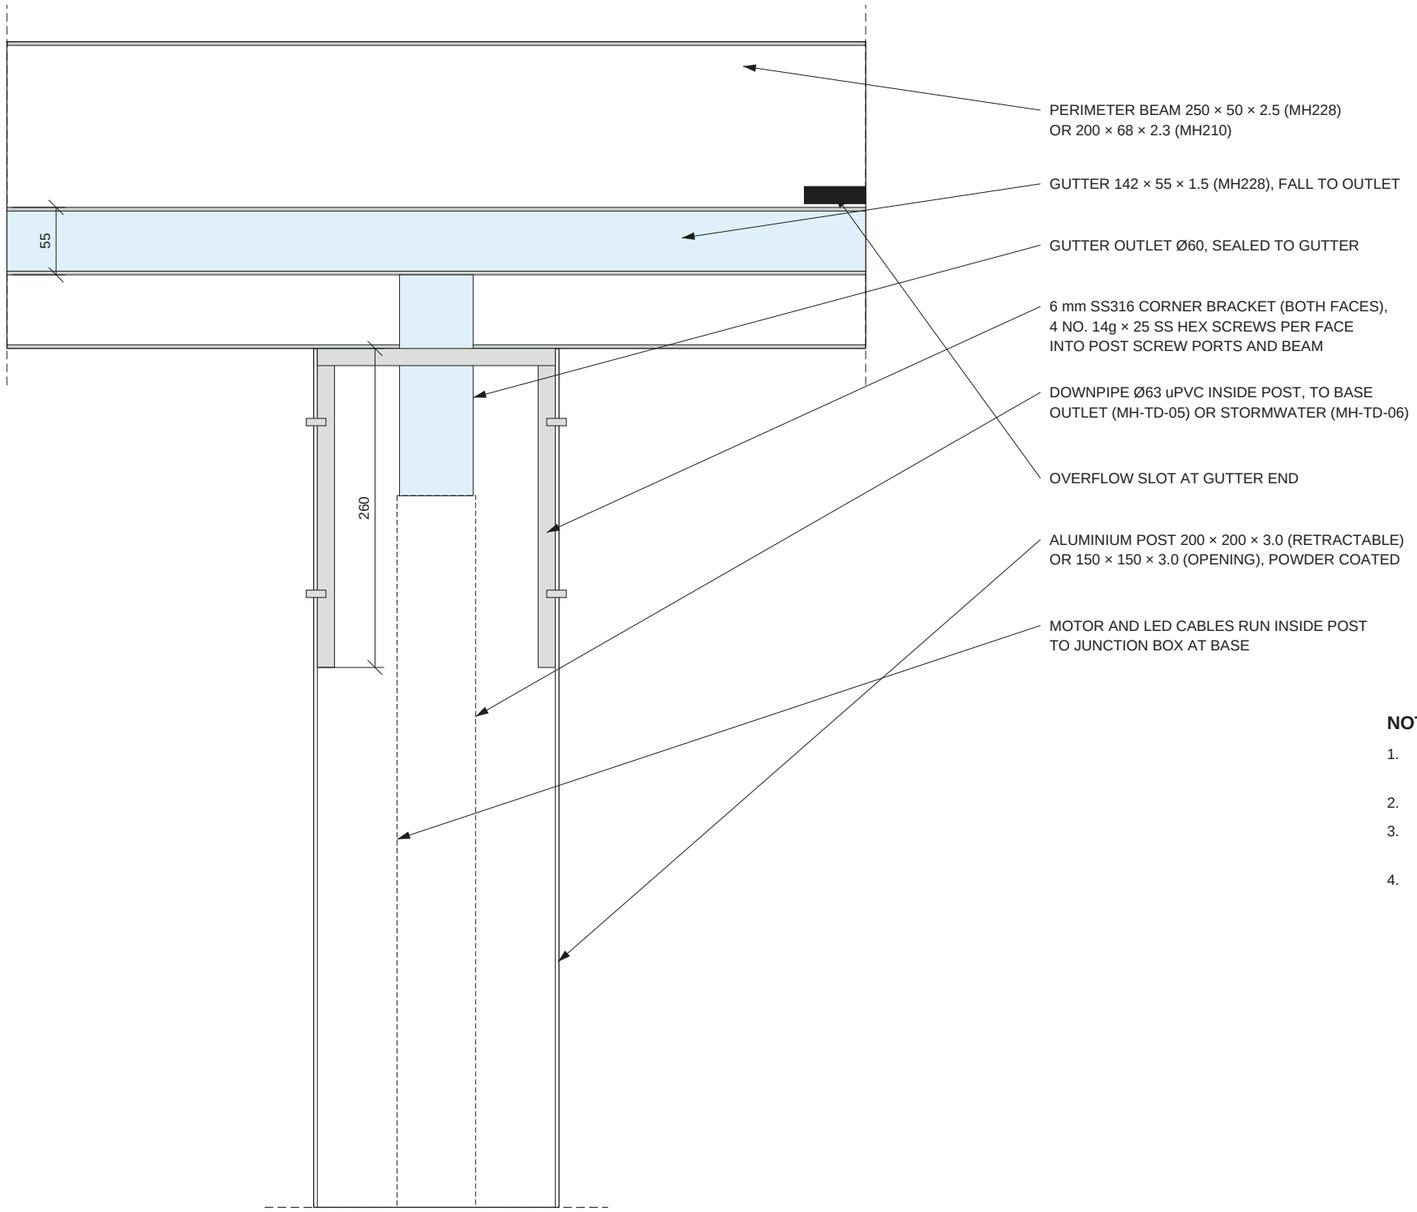


1 **SECTION AT POST AND BEAM**
1:5

NOTES

1. At least one downpipe per gutter run. Larger roofs: one downpipe per 25 m² of roof, or to the gutter sizing in E1/AS1.
2. Seal all gutter joints and outlets with neutral-cure silicone.
3. Corner brackets and screws: stainless steel. Isolate from aluminium where required.
4. Clear leaves and debris from gutters every 6 months, or more often under trees.

MOTE
HOME

Louvre roofs, designed and installed

MOTE Home Ltd
171 Glover Road, Hāwera 4610
021 113 5983
hello@motehome.co.nz
motehome.co.nz

BEAM TO POST CONNECTION AND DRAINAGE

TYPICAL DETAIL. NOT FOR CONSTRUCTION WITHOUT SITE-SPECIFIC ENGINEERING.

Fixings, footings and wind design to be confirmed by a Chartered Professional Engineer for each project.

DWG NO	**MH-TD-07**
SCALE	1:5 @ A3
DATE	13/11/2026
REV	**A**

Issued for information

© MOTE Home Ltd